PACKAGE
Title1
Title2
USERNAME

AREA1 AREA3
Filename
Date _ Time

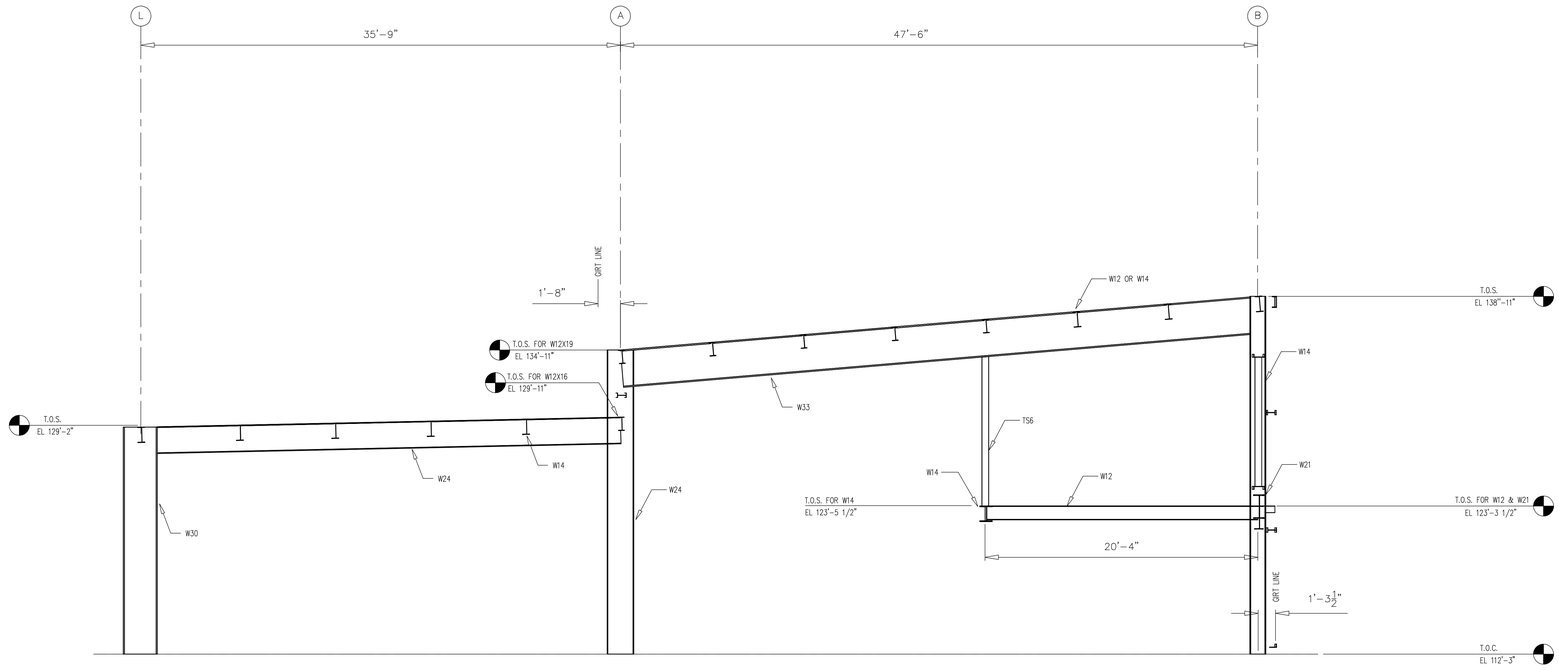


1 S-101 SECTION
SCALE: 1/4" = 1'-0"

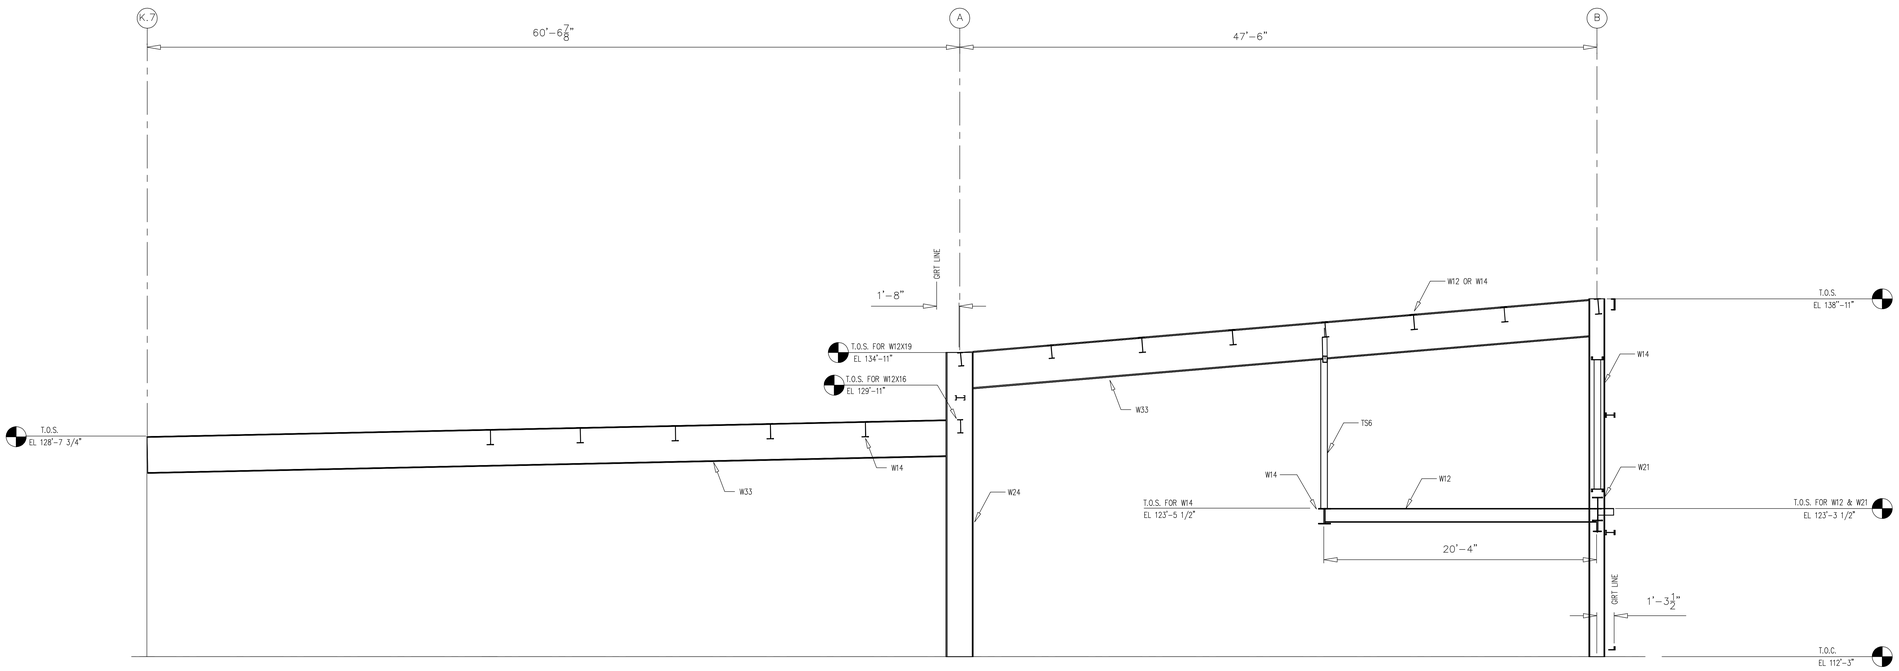


2 S-102 SECTION
SCALE: 1/4" = 1'-0"

4' 2' 0 4' 8'
SCALE 1/4" = 1'-0"

Advanced Photon Source
ARGONNE NATIONAL LABORATORY


Piping Design Consultants
200 E. HOWARD
Suite 236
DesPlaines, Illinois,60018

847-795-9800


LEVEL 1

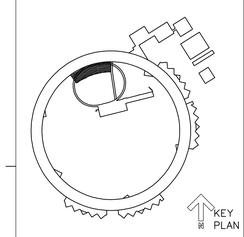


RF BLDG. 420

THIS DRAWING IS THE PROPERTY OF
ARGONNE NATIONAL LABORATORY

PROJECT TITLE
ADVANCED PHOTON SOURCE
CONVENTIONAL FACILITIES

PROJECT NO. ANL 01907 KNIGHT 4900

DOCUMENT TITLE
RF BLDG 420 SECTIONS
S105

| | | |
|---|---|---|
| DRAWN BY A/E- ANL- | PROJECT MANAGER A/E- DATE92-04-01 | BINDING ORDER |
| DESIGNED BY A/E- ANL- | PROJECT MANAGER ANL- | FACILITY NO(S) |
| CHECKED BY A/E- ANL- | ANL APPROVAL DATE | |

| MSTR. DISK ID | VOL. NO. | FILE NAME Filename | STATUS |
|---|---|---|---|

FACILITY DOCUMENT NUMBER
JO 411 -001WA A000

WBS DOCUMENT NUMBER
7103 001 AA

PLOT DATE Date _ Time PLOT PLT_NUM PLOT SCALE ??? FILENAME: S105 PACKAGE: ????????