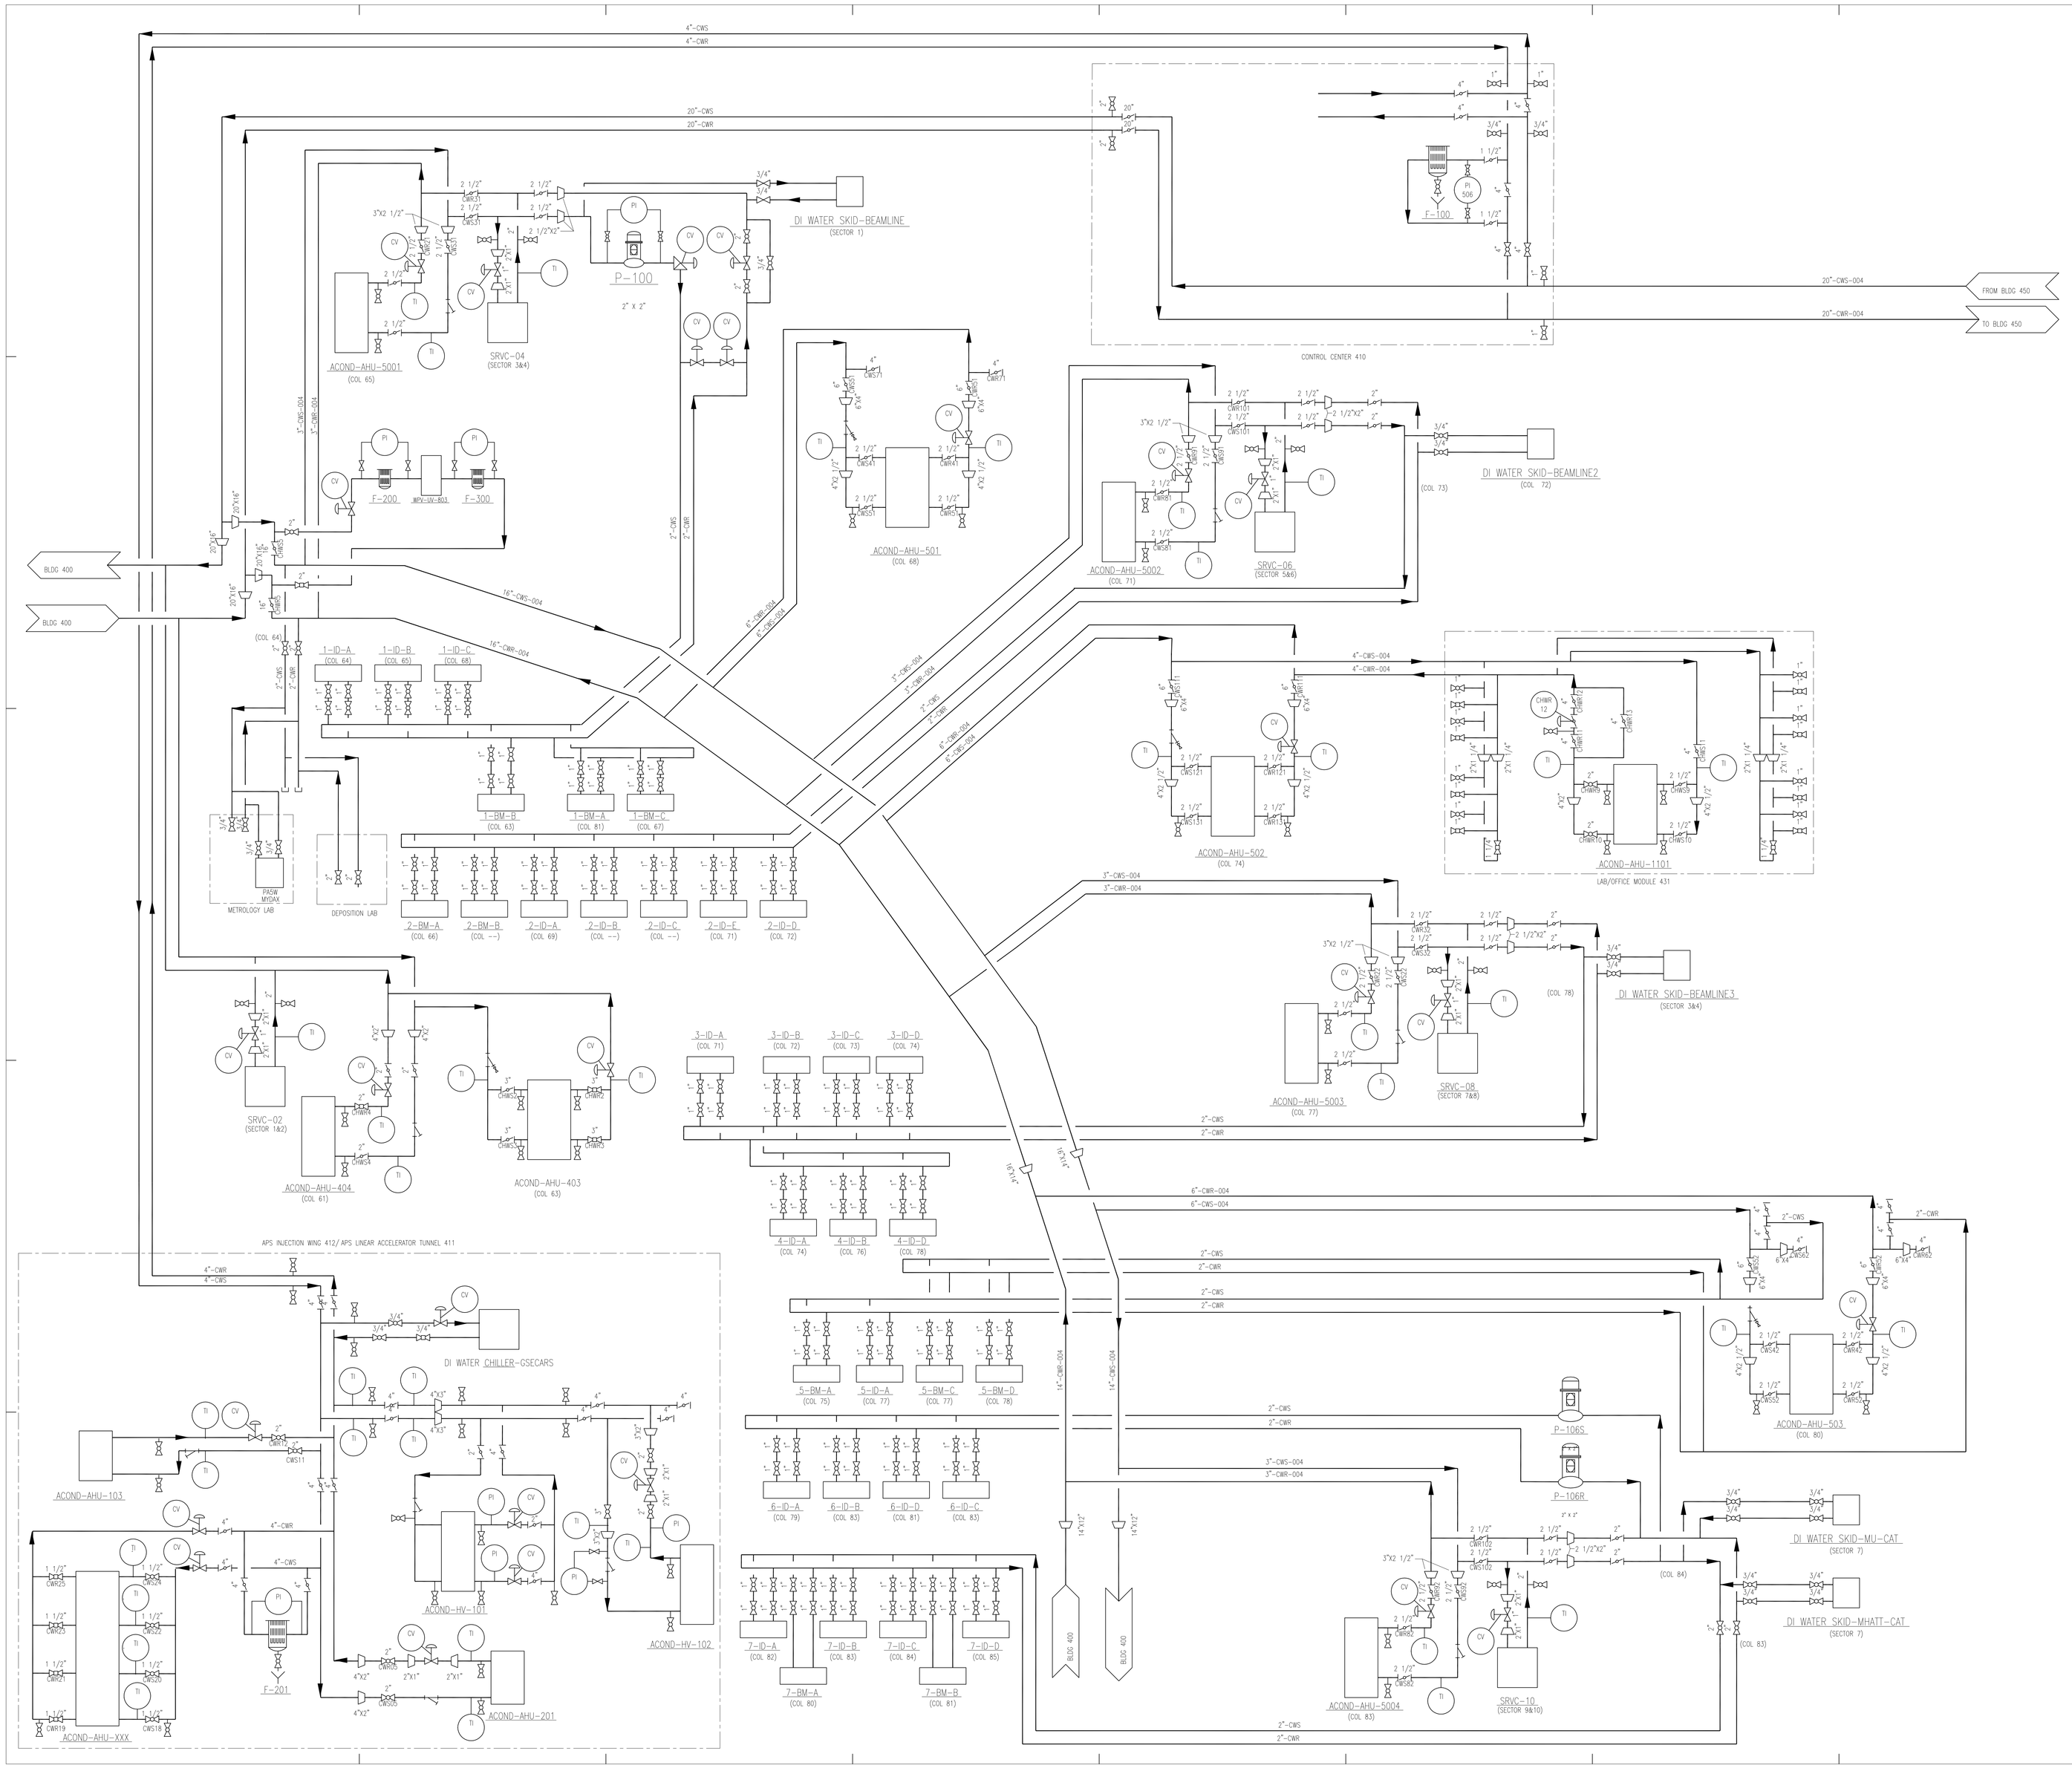

Advanced Photon Source

ARGONNE NATIONAL LABORATORY

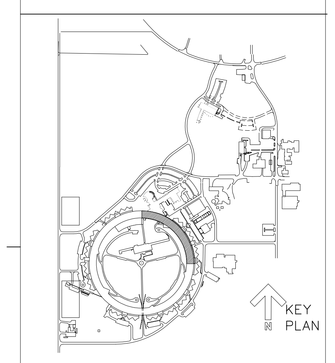

REV. NO.	DESCRIPTION	BY	APVD	DATE

THIS DRAWING IS THE PROPERTY OF
ARGONNE NATIONAL LABORATORY

PROJECT TITLE: ADVANCED PHOTON SOURCE CONVENTIONAL FACILITIES

PROJECT NO. | WBS NO.

DOCUMENT TITLE: COOLING WATER DIAGRAM EXPERIMENTAL HALL 400

DESIGNED	LBK CADD FILE NO.
DRAWN	LBK DRAWING NO. PID005
CHECKED	APS CADD FILE NO.
PROJECT MANAGER	DRAWING STATE:
ANL- DATE- 07/10/00	BIND ORDER / REV. NO.
FACILITY DOCUMENT NUMBER	SHT. NO.