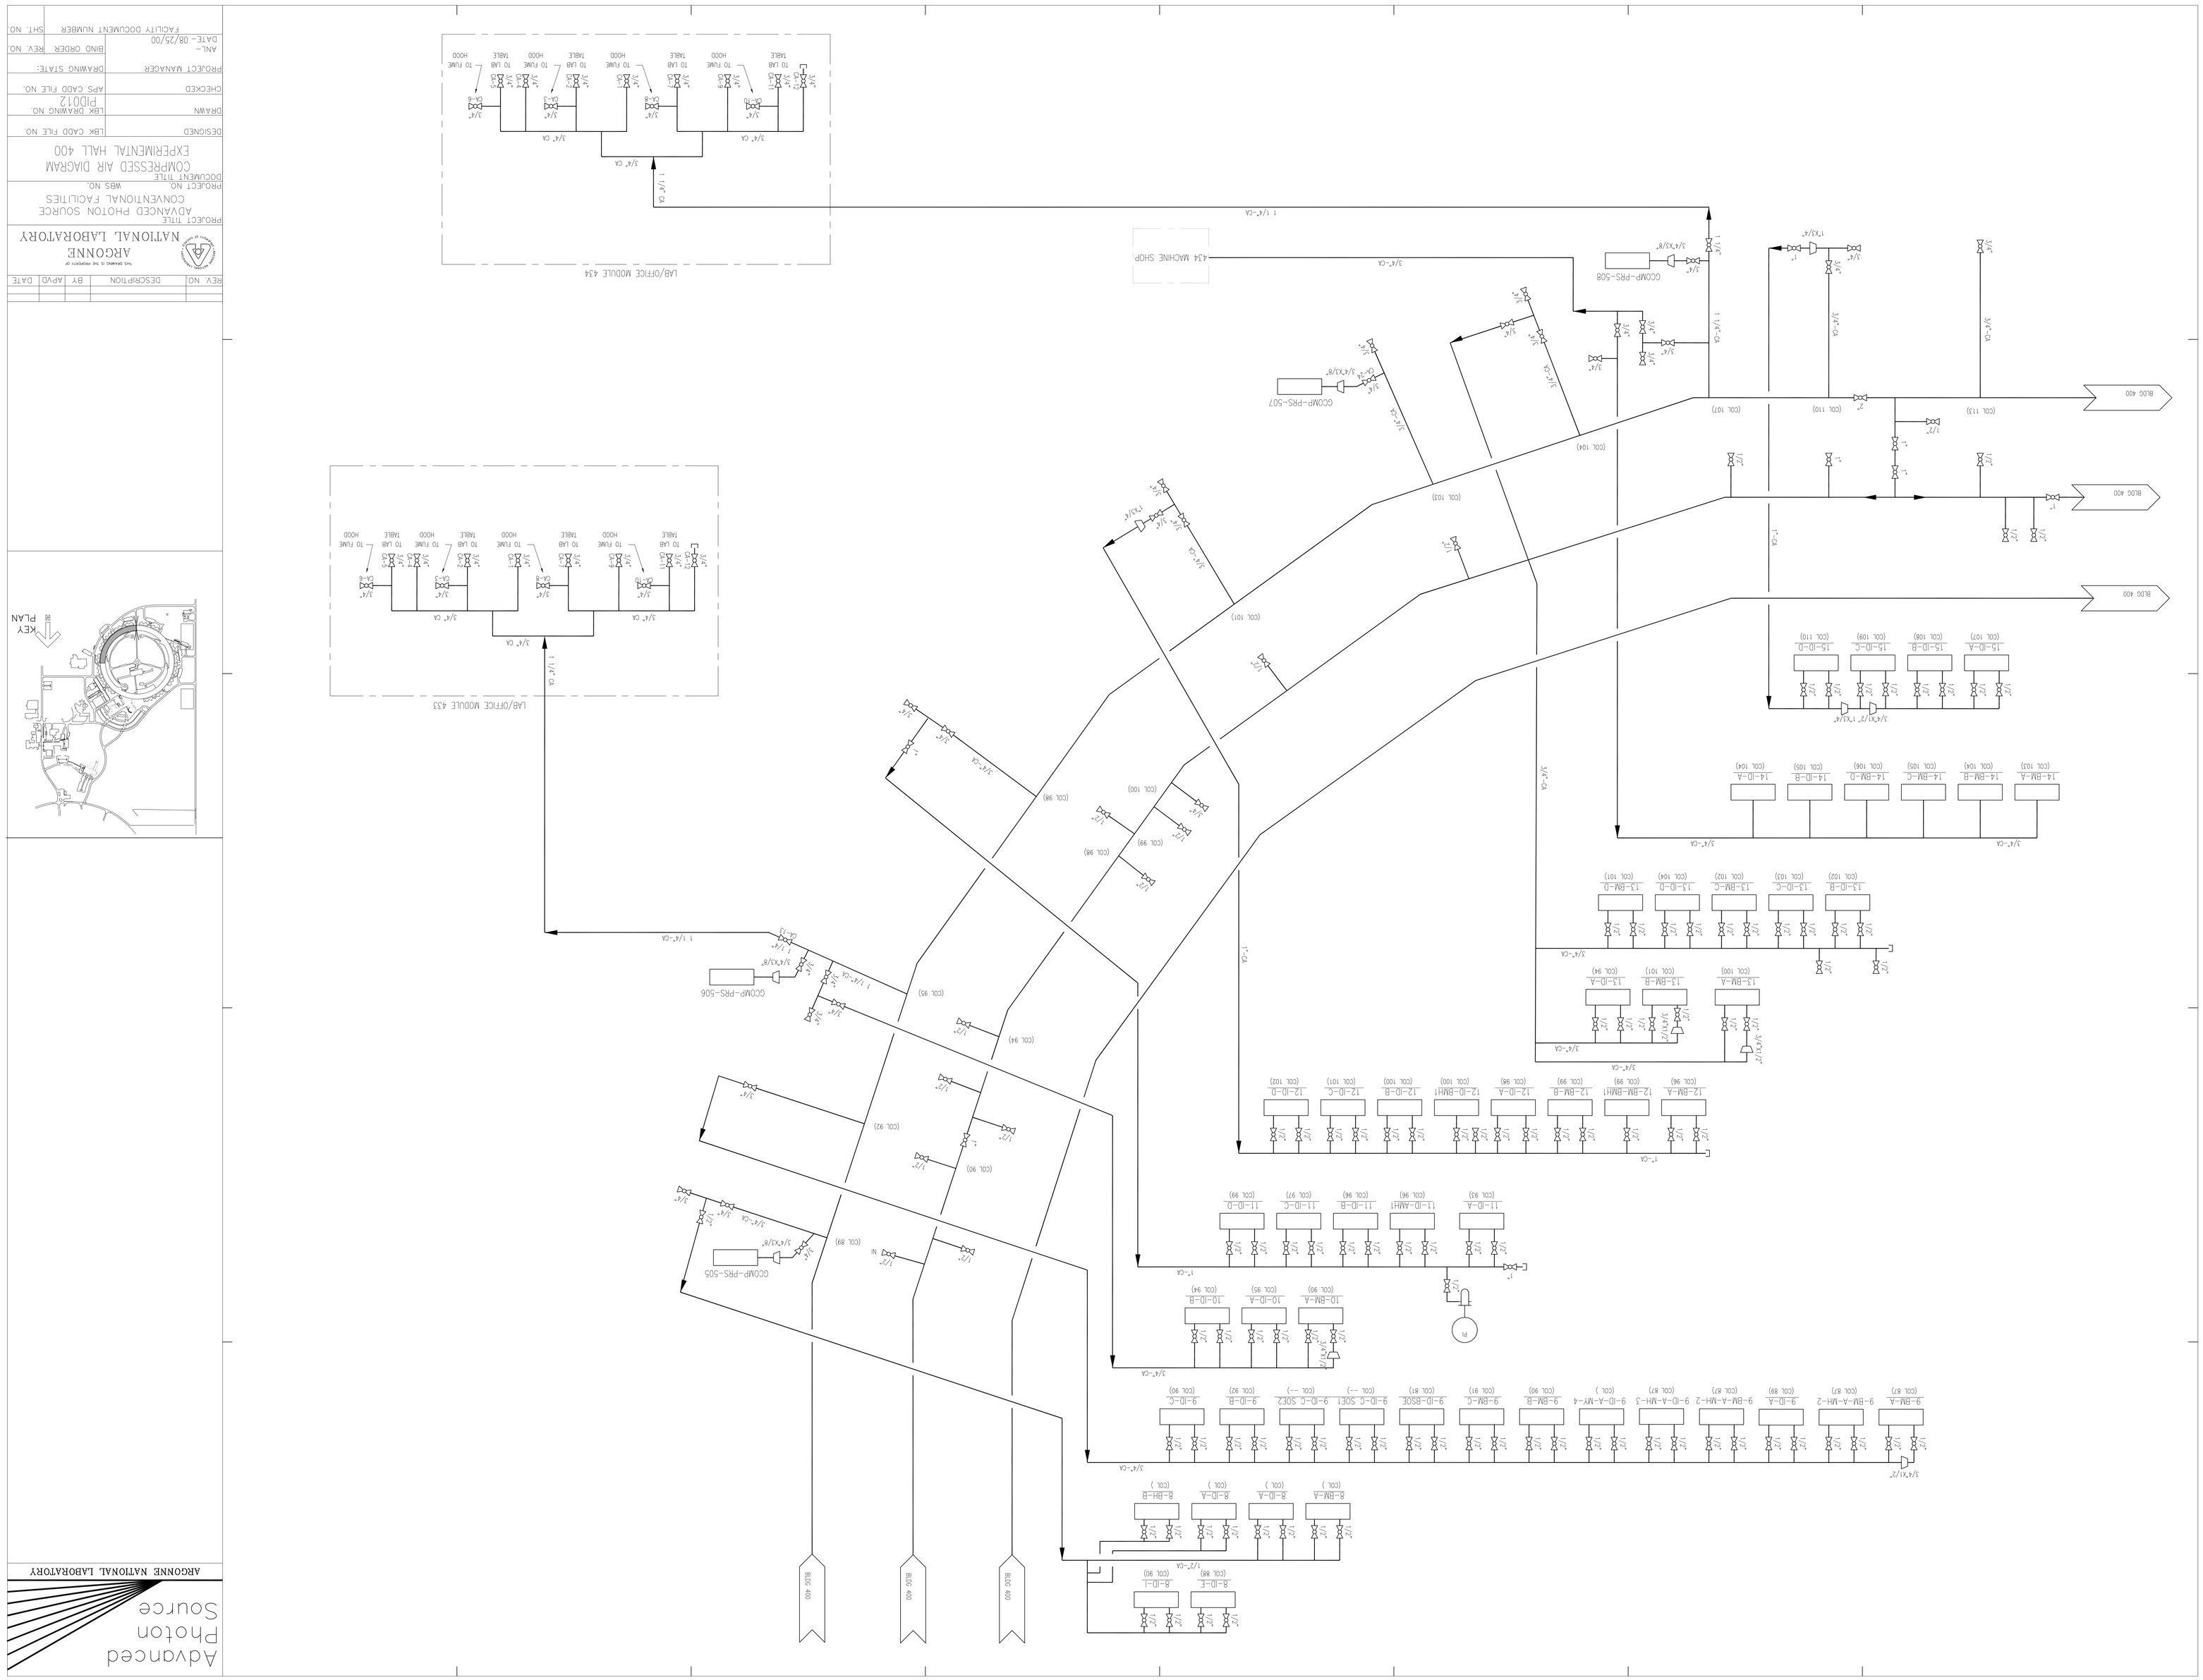
ARGONNE NATIONAL LABORATORY
PROJECT TITLE
ADVANCED PHOTON SOURCE
CONVENTIONAL FACILITIES
PROJECT NO.
WBS NO.
DOCUMENT TITLE
COMPRESSED AIR DIAGRAM
EXPERIMENTAL HALL 400
DESIGNED
LBK CADD FILE NO.
DRAWN
LBK DRAWING NO.
PID012
CHECKED
APS CADD FILE NO.
PROJECT MANAGER
DRAWING STATE:
ANL-
DATE- 08/25/00
FACILITY DOCUMENT NUMBER
SHT. NO.
REV. NO.
DESCRIPTION
BY
APVD
DATE
KEY PLAN
LAB/OFFICE MODULE 434
LAB/OFFICE MODULE 433
434 MACHINE SHOP
CCOMP-PRS-508
CCOMP-PRS-507
CCOMP-PRS-506
CCOMP-PRS-505
BLDG 400
Advanced Photon Source
ARGONNE NATIONAL LABORATORY