APS SURVEY & ALIGNMENT

1994 – 1997 ELEVATION SETTLEMENT DEFORMATION
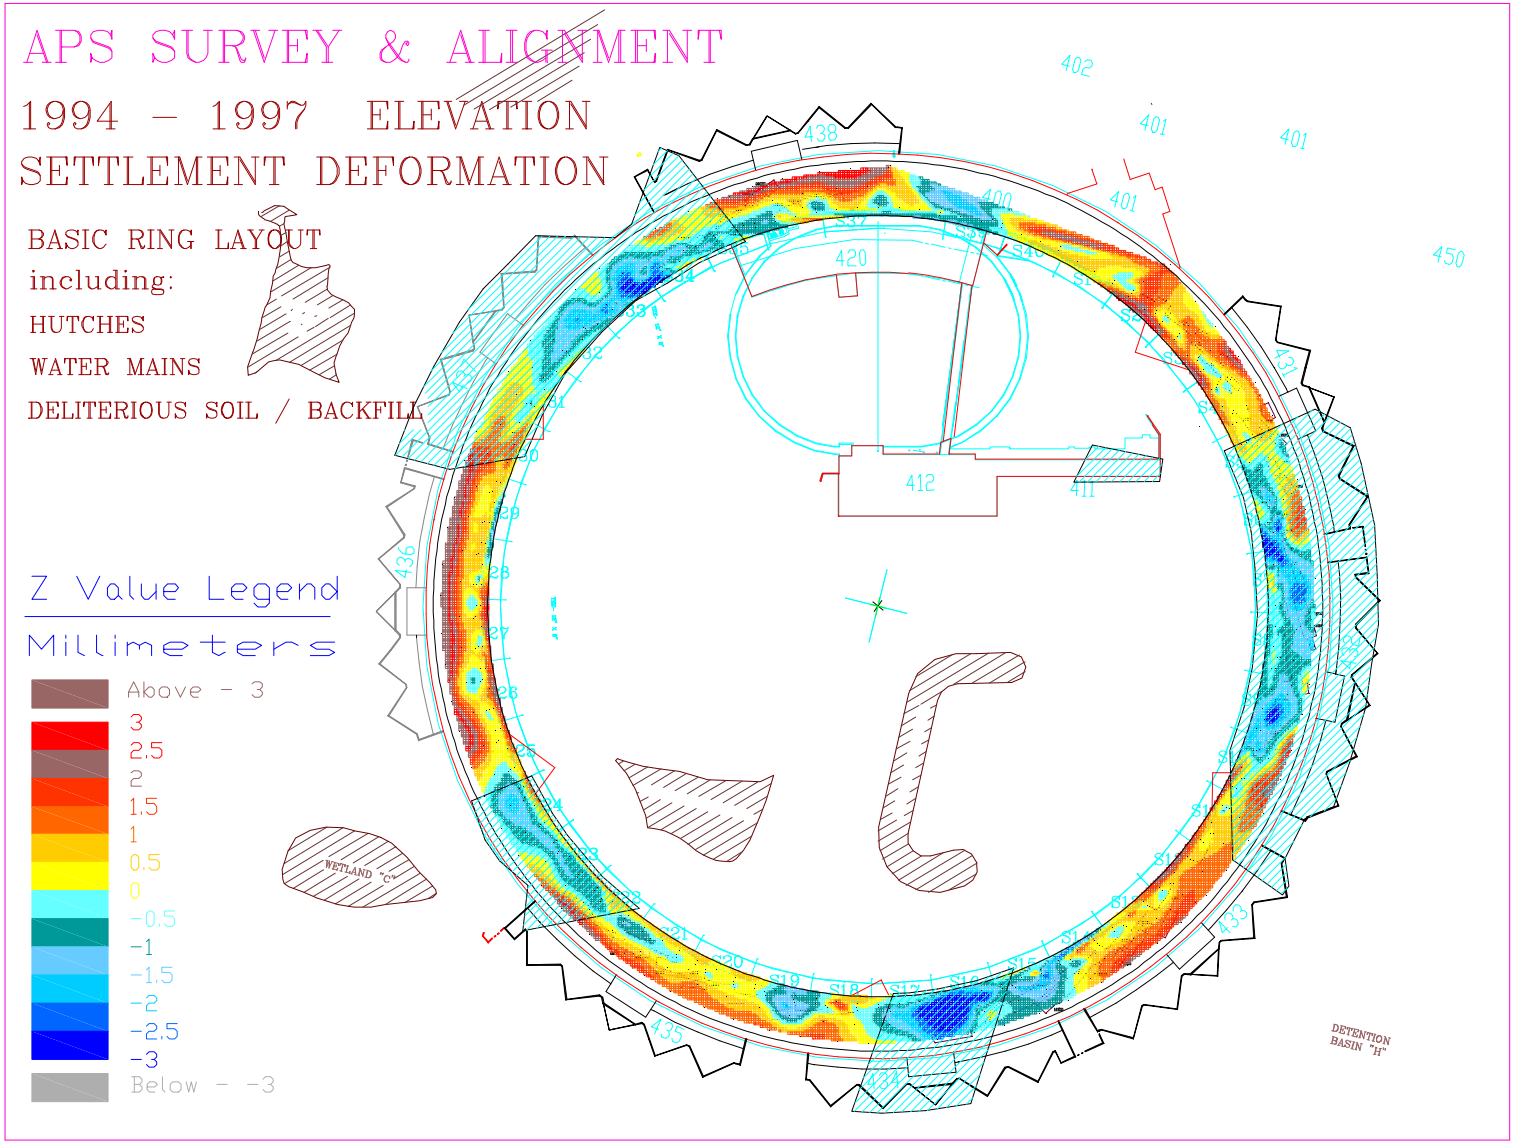
BASIC RING LAYOUT
including:
HUTCHES
WATER MAINS
DELITERIOUS SOIL / BACKFILL