APS SURVEY & ALIGNMENT

1994 – 1999

SETTLEMENT DEFORMATION

BASIC RING LAYOUT
including:
HUTCHES
WATER MAINS
DELITERIOUS SOIL / BACKFILL

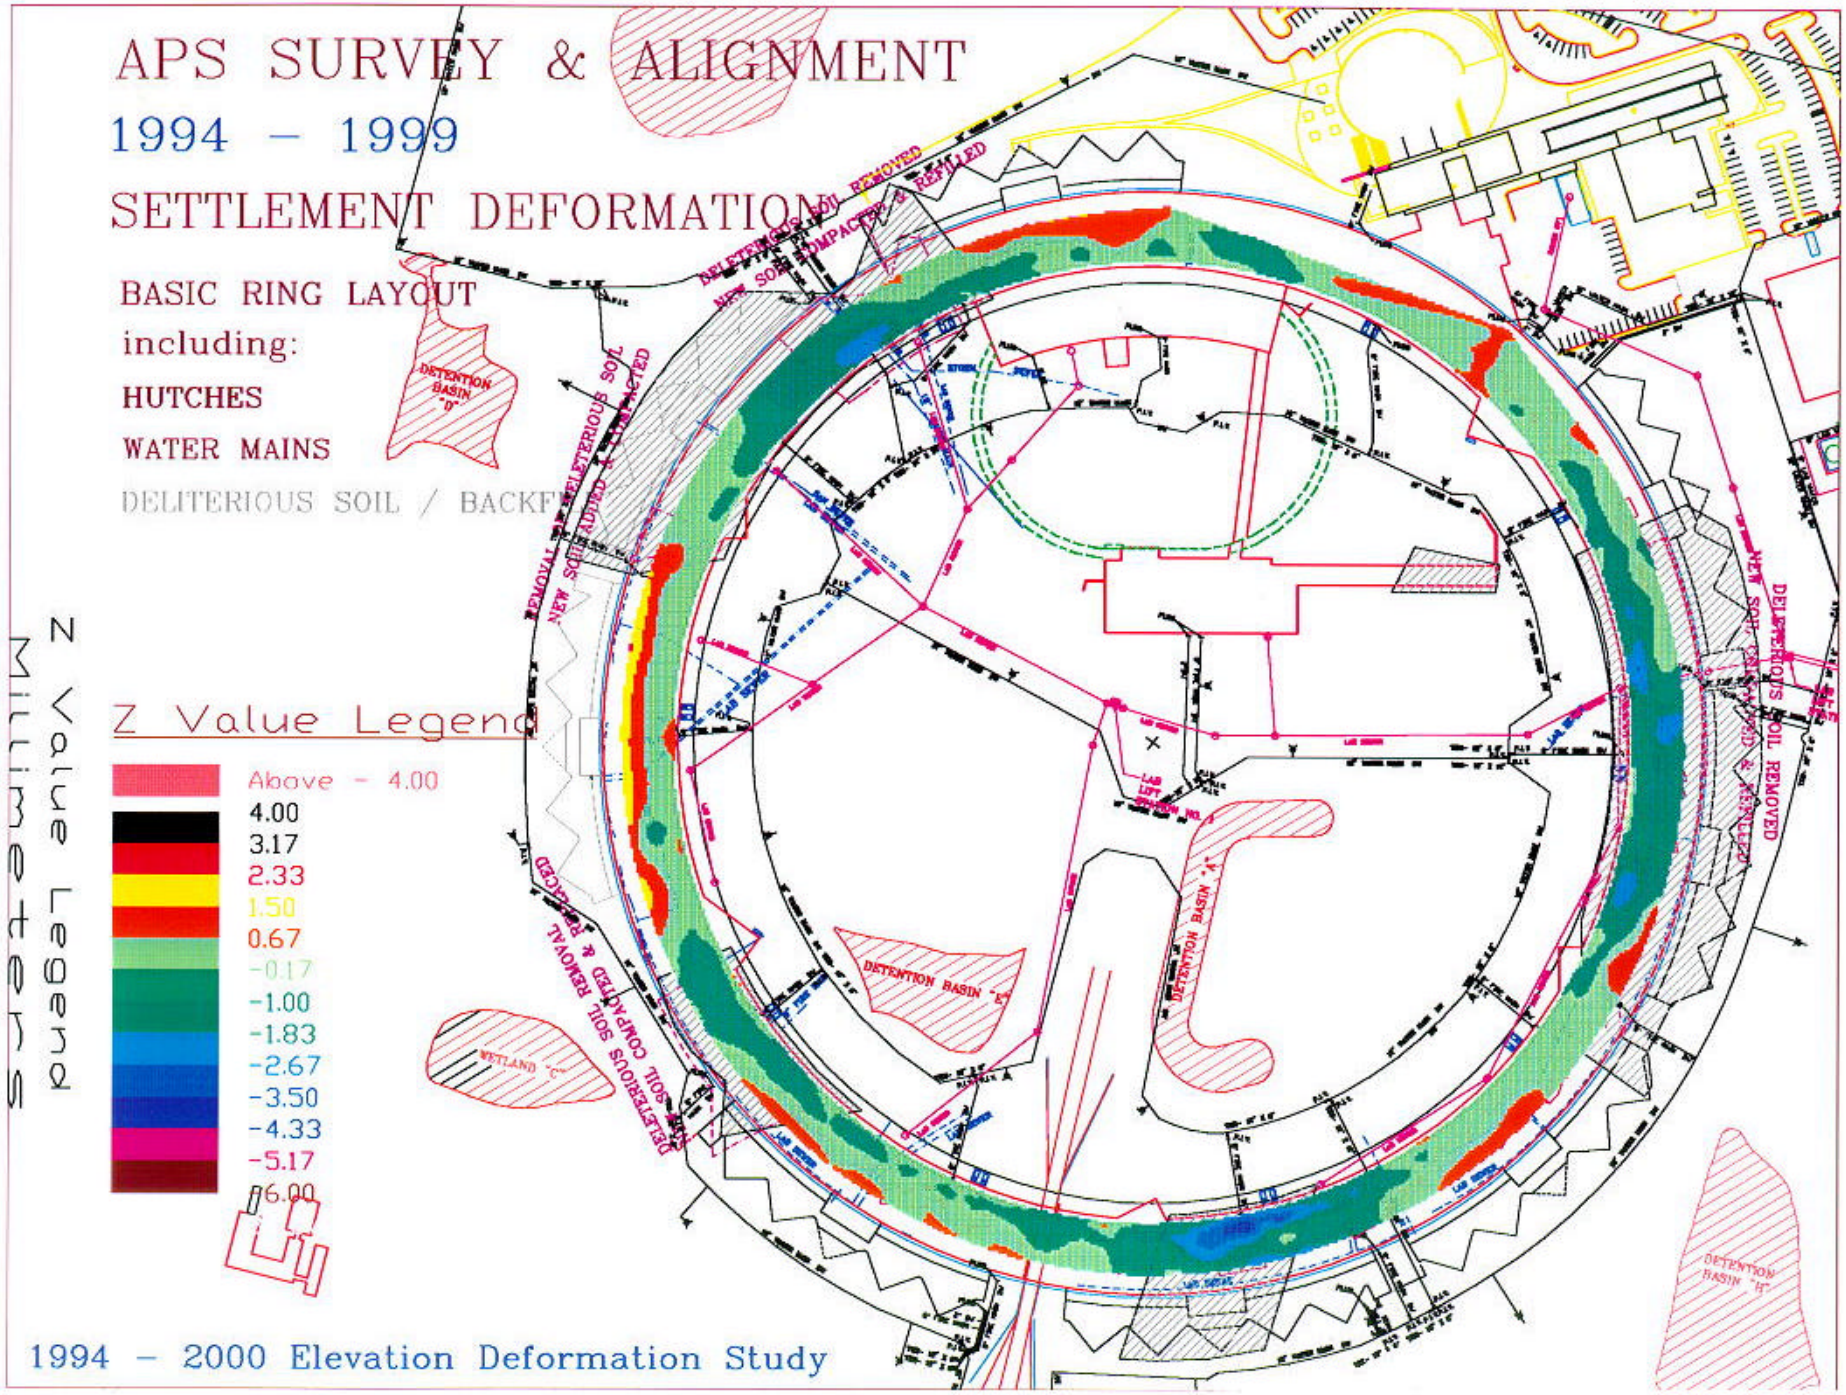

Z Value Legend

Above – 4.00
4.00
3.17
2.33
1.50
0.67
-0.17
-1.00
-1.83
-2.67
-3.50
-4.33
-5.17
-6.00

Z Value Legend
Millimeters

1994 – 2000 Elevation Deformation Study